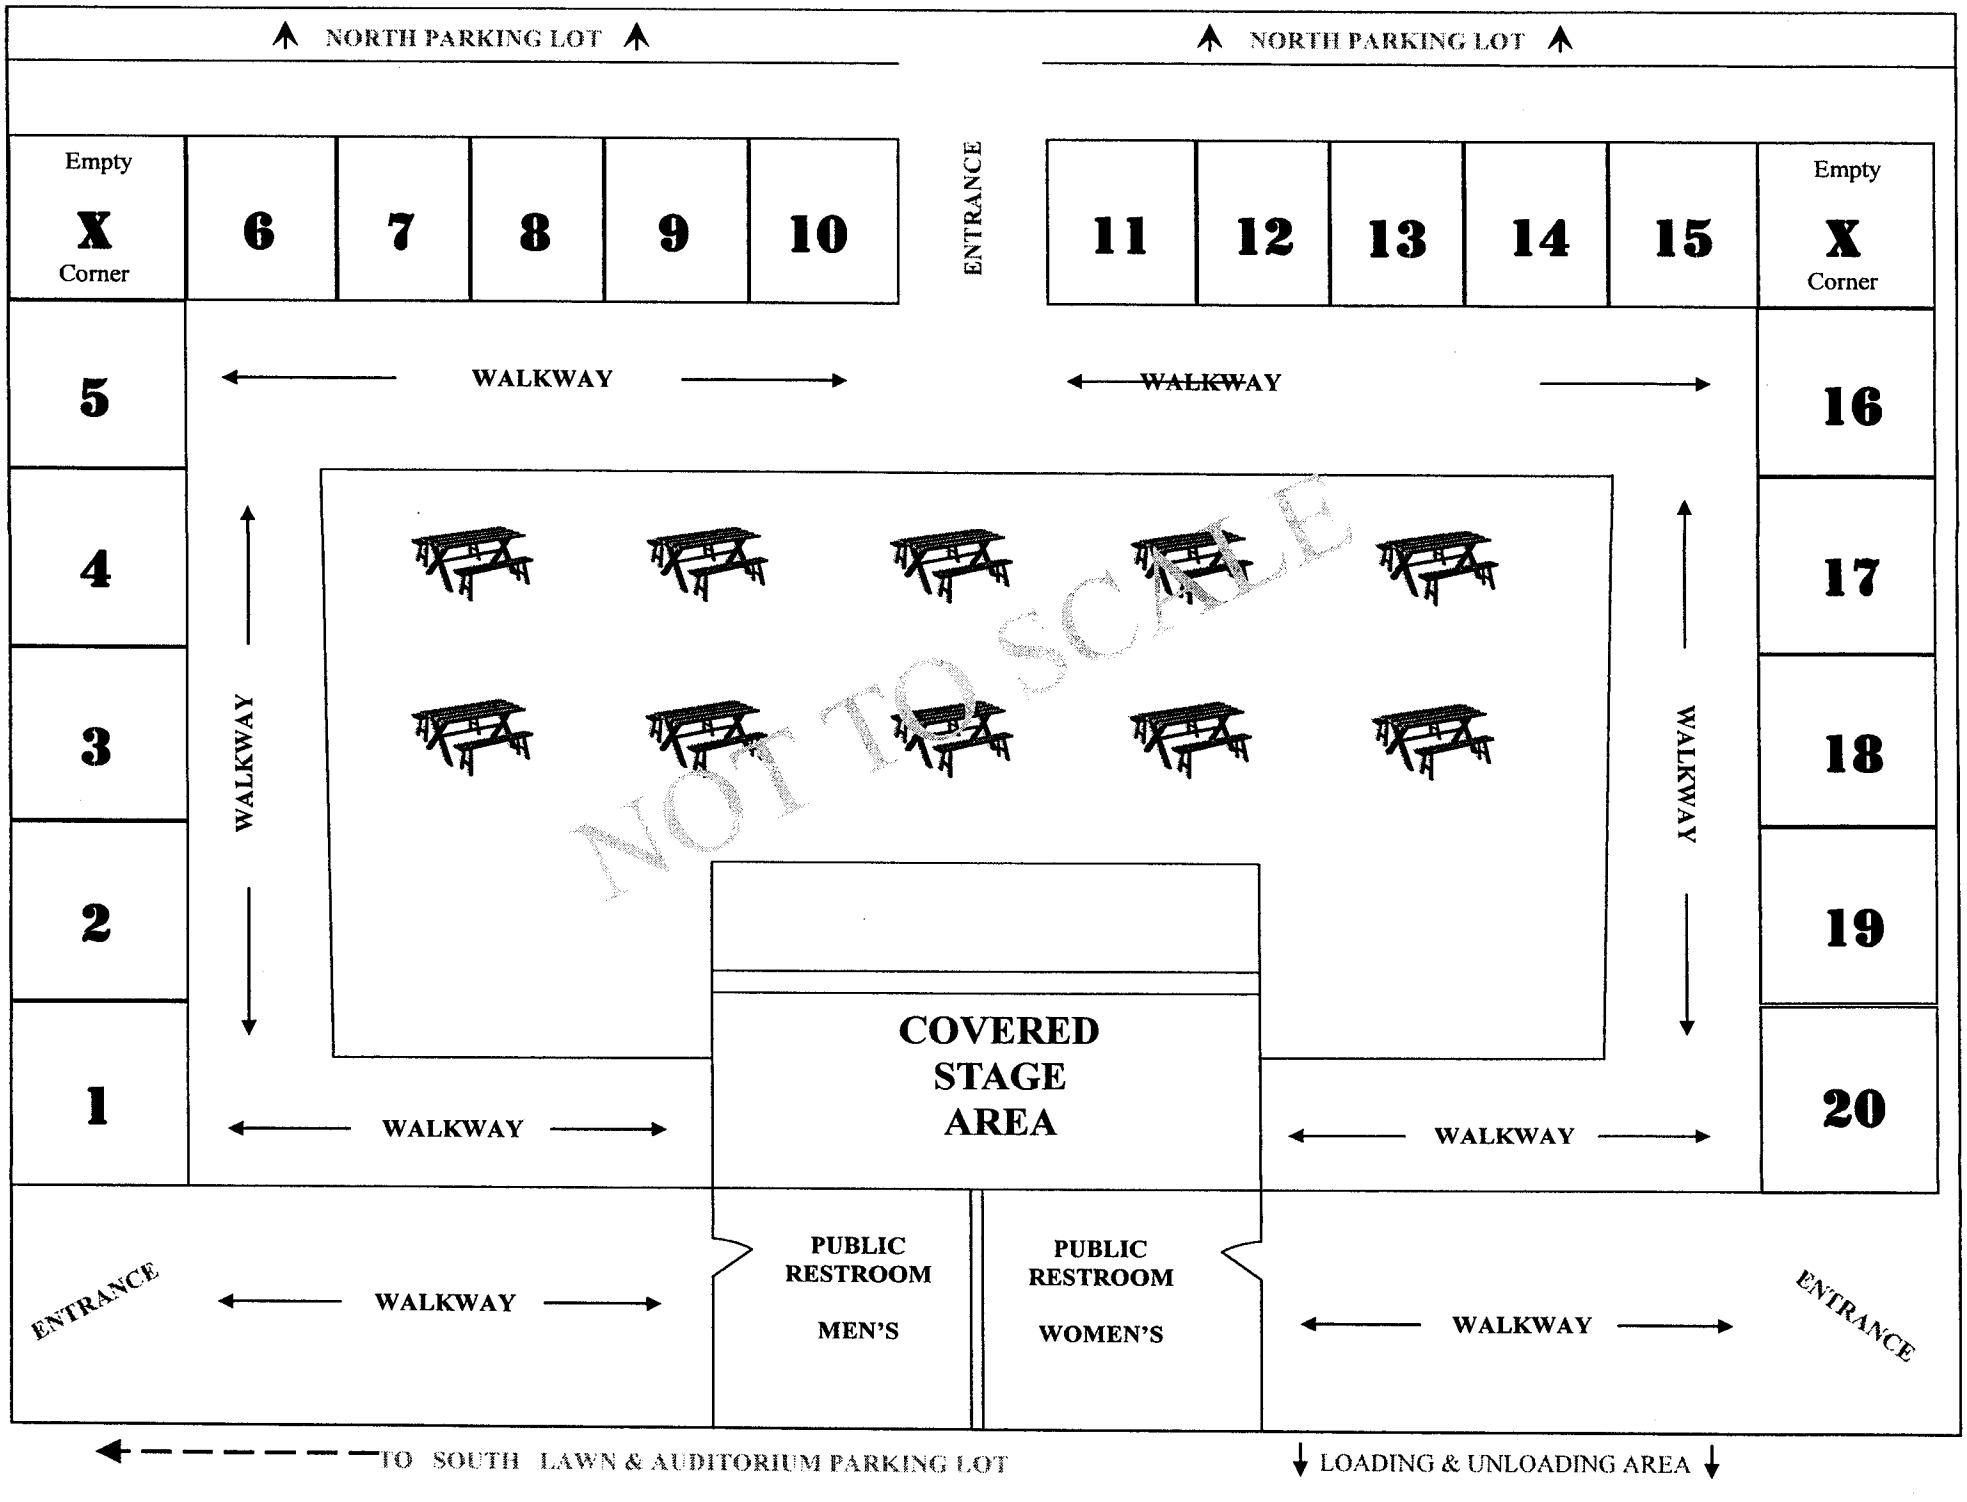
NORTH PARKING LOT
NORTH PARKING LOT
Empty
X
Corner
6
7
8
9
10
ENTRANCE
11
12
13
14
15
Empty
X
Corner
5
16
WALKWAY
WALKWAY
4
17
3
18
WALKWAY
WALKWAY
2
19
1
20
NOT TO SCALE
COVERED
STAGE
AREA
WALKWAY
WALKWAY
ENTRANCE
WALKWAY
PUBLIC
RESTROOM
MEN'S
PUBLIC
RESTROOM
WOMEN'S
WALKWAY
ENTRANCE
TO SOUTH LAWN & AUDITORIUM PARKING LOT
LOADING & UNLOADING AREA