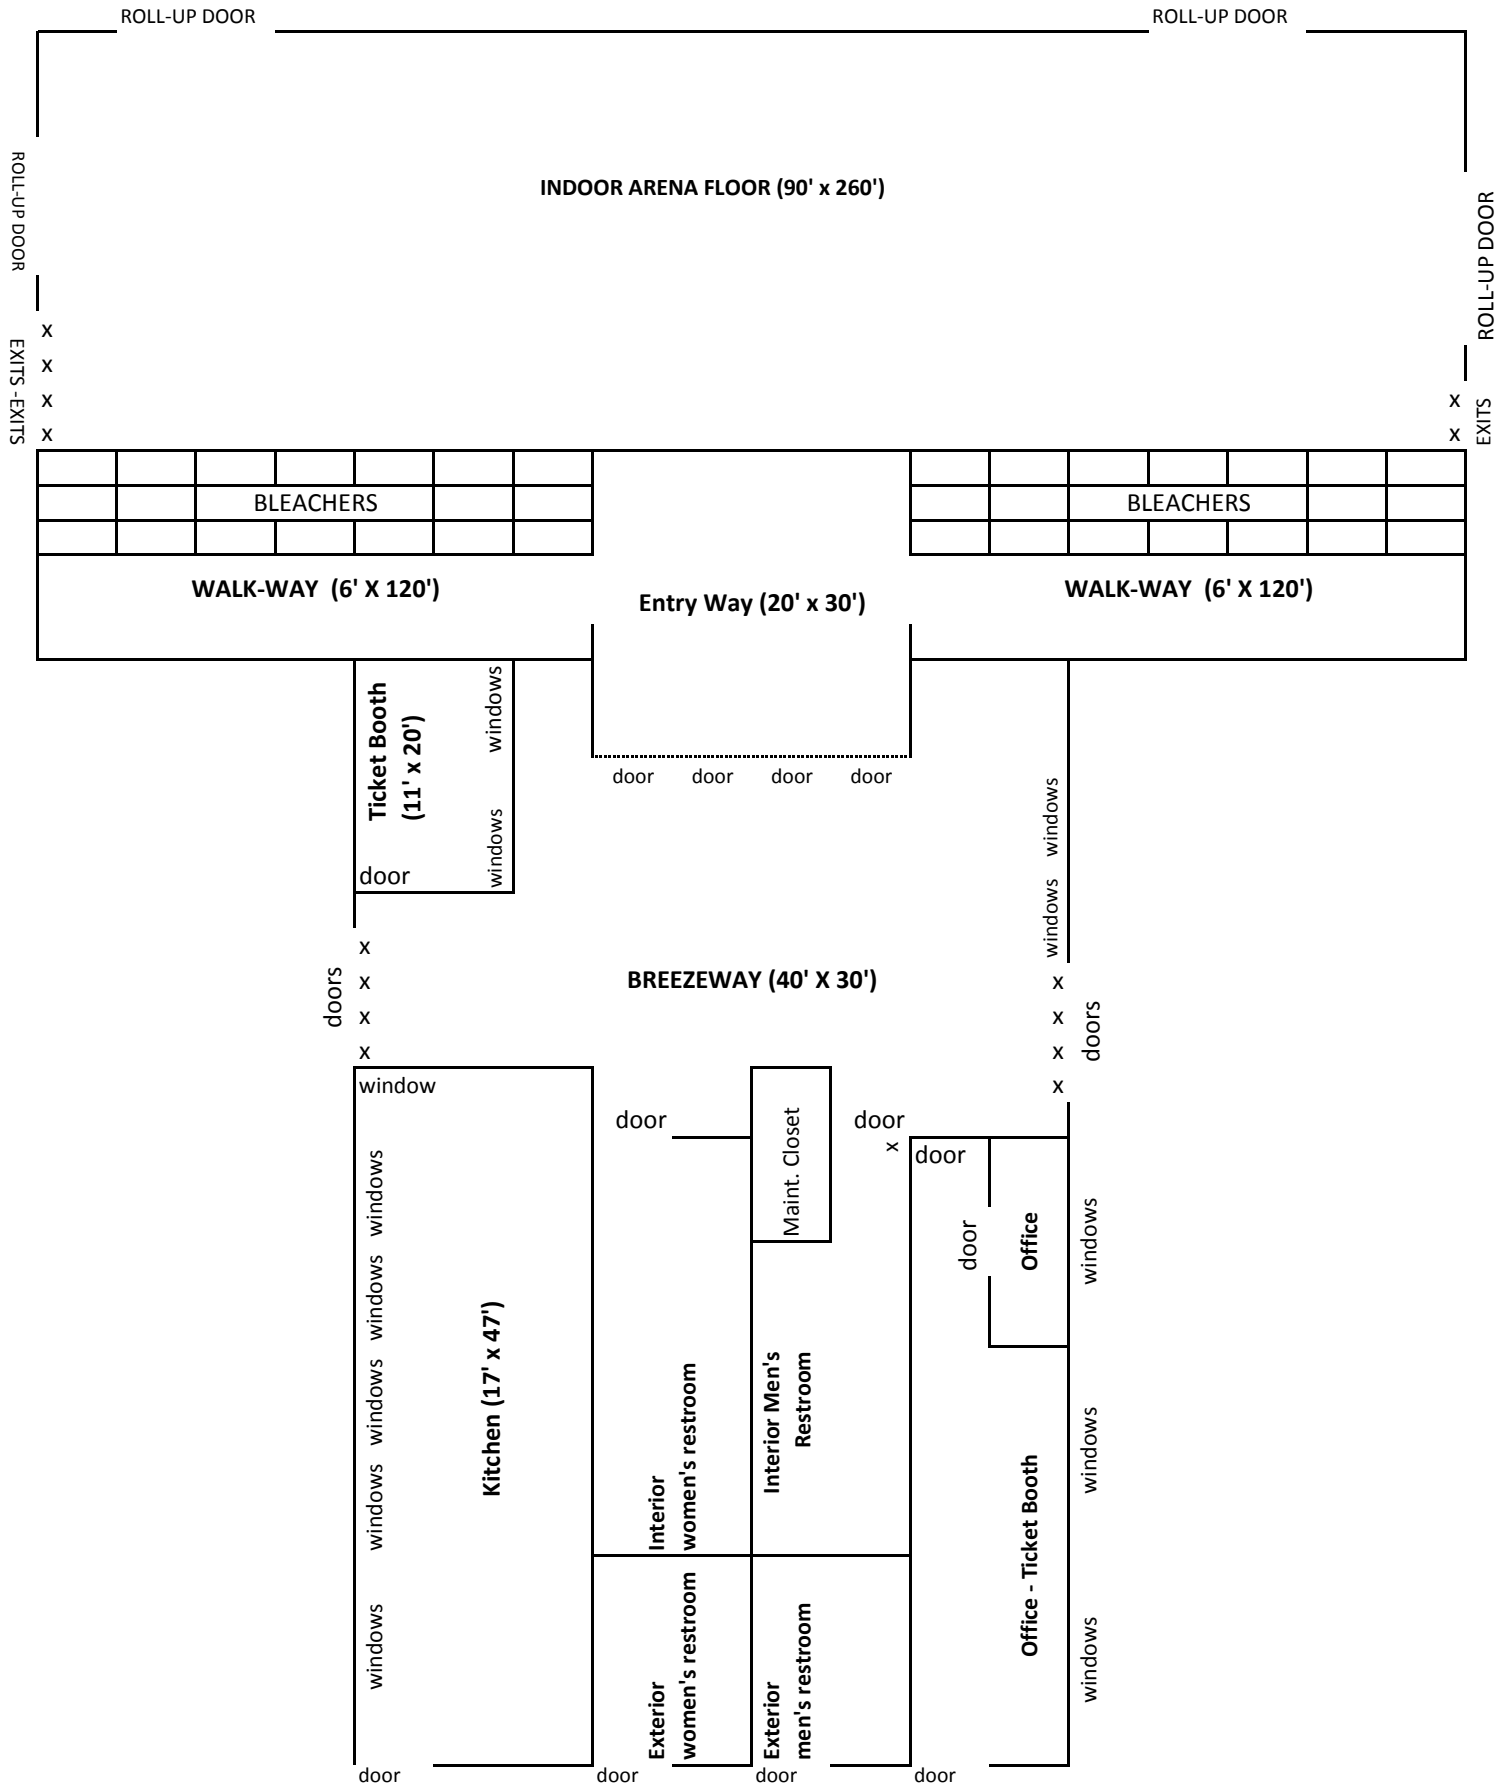
ROLL-UP DOOR
ROLL-UP DOOR
ROLL-UP DOOR
INDOOR ARENA FLOOR (90' x 260')
EXITS -EXITS
EXITS
BLEACHERS
BLEACHERS
WALK-WAY (6' X 120')
Entry Way (20' x 30')
WALK-WAY (6' X 120')
Ticket Booth (11' x 20')
windows
windows
door
door door door door
windows windows
doors
BREEZEWAY (40' X 30')
doors
window
windows windows windows windows windows
Kitchen (17' x 47')
windows
door
door
Interior women's restroom
Exterior women's restroom
door
Maint. Closet
Interior Men's Restroom
Exterior men's restroom
door
door
door
Office
Office - Ticket Booth
windows
windows
windows
door
door